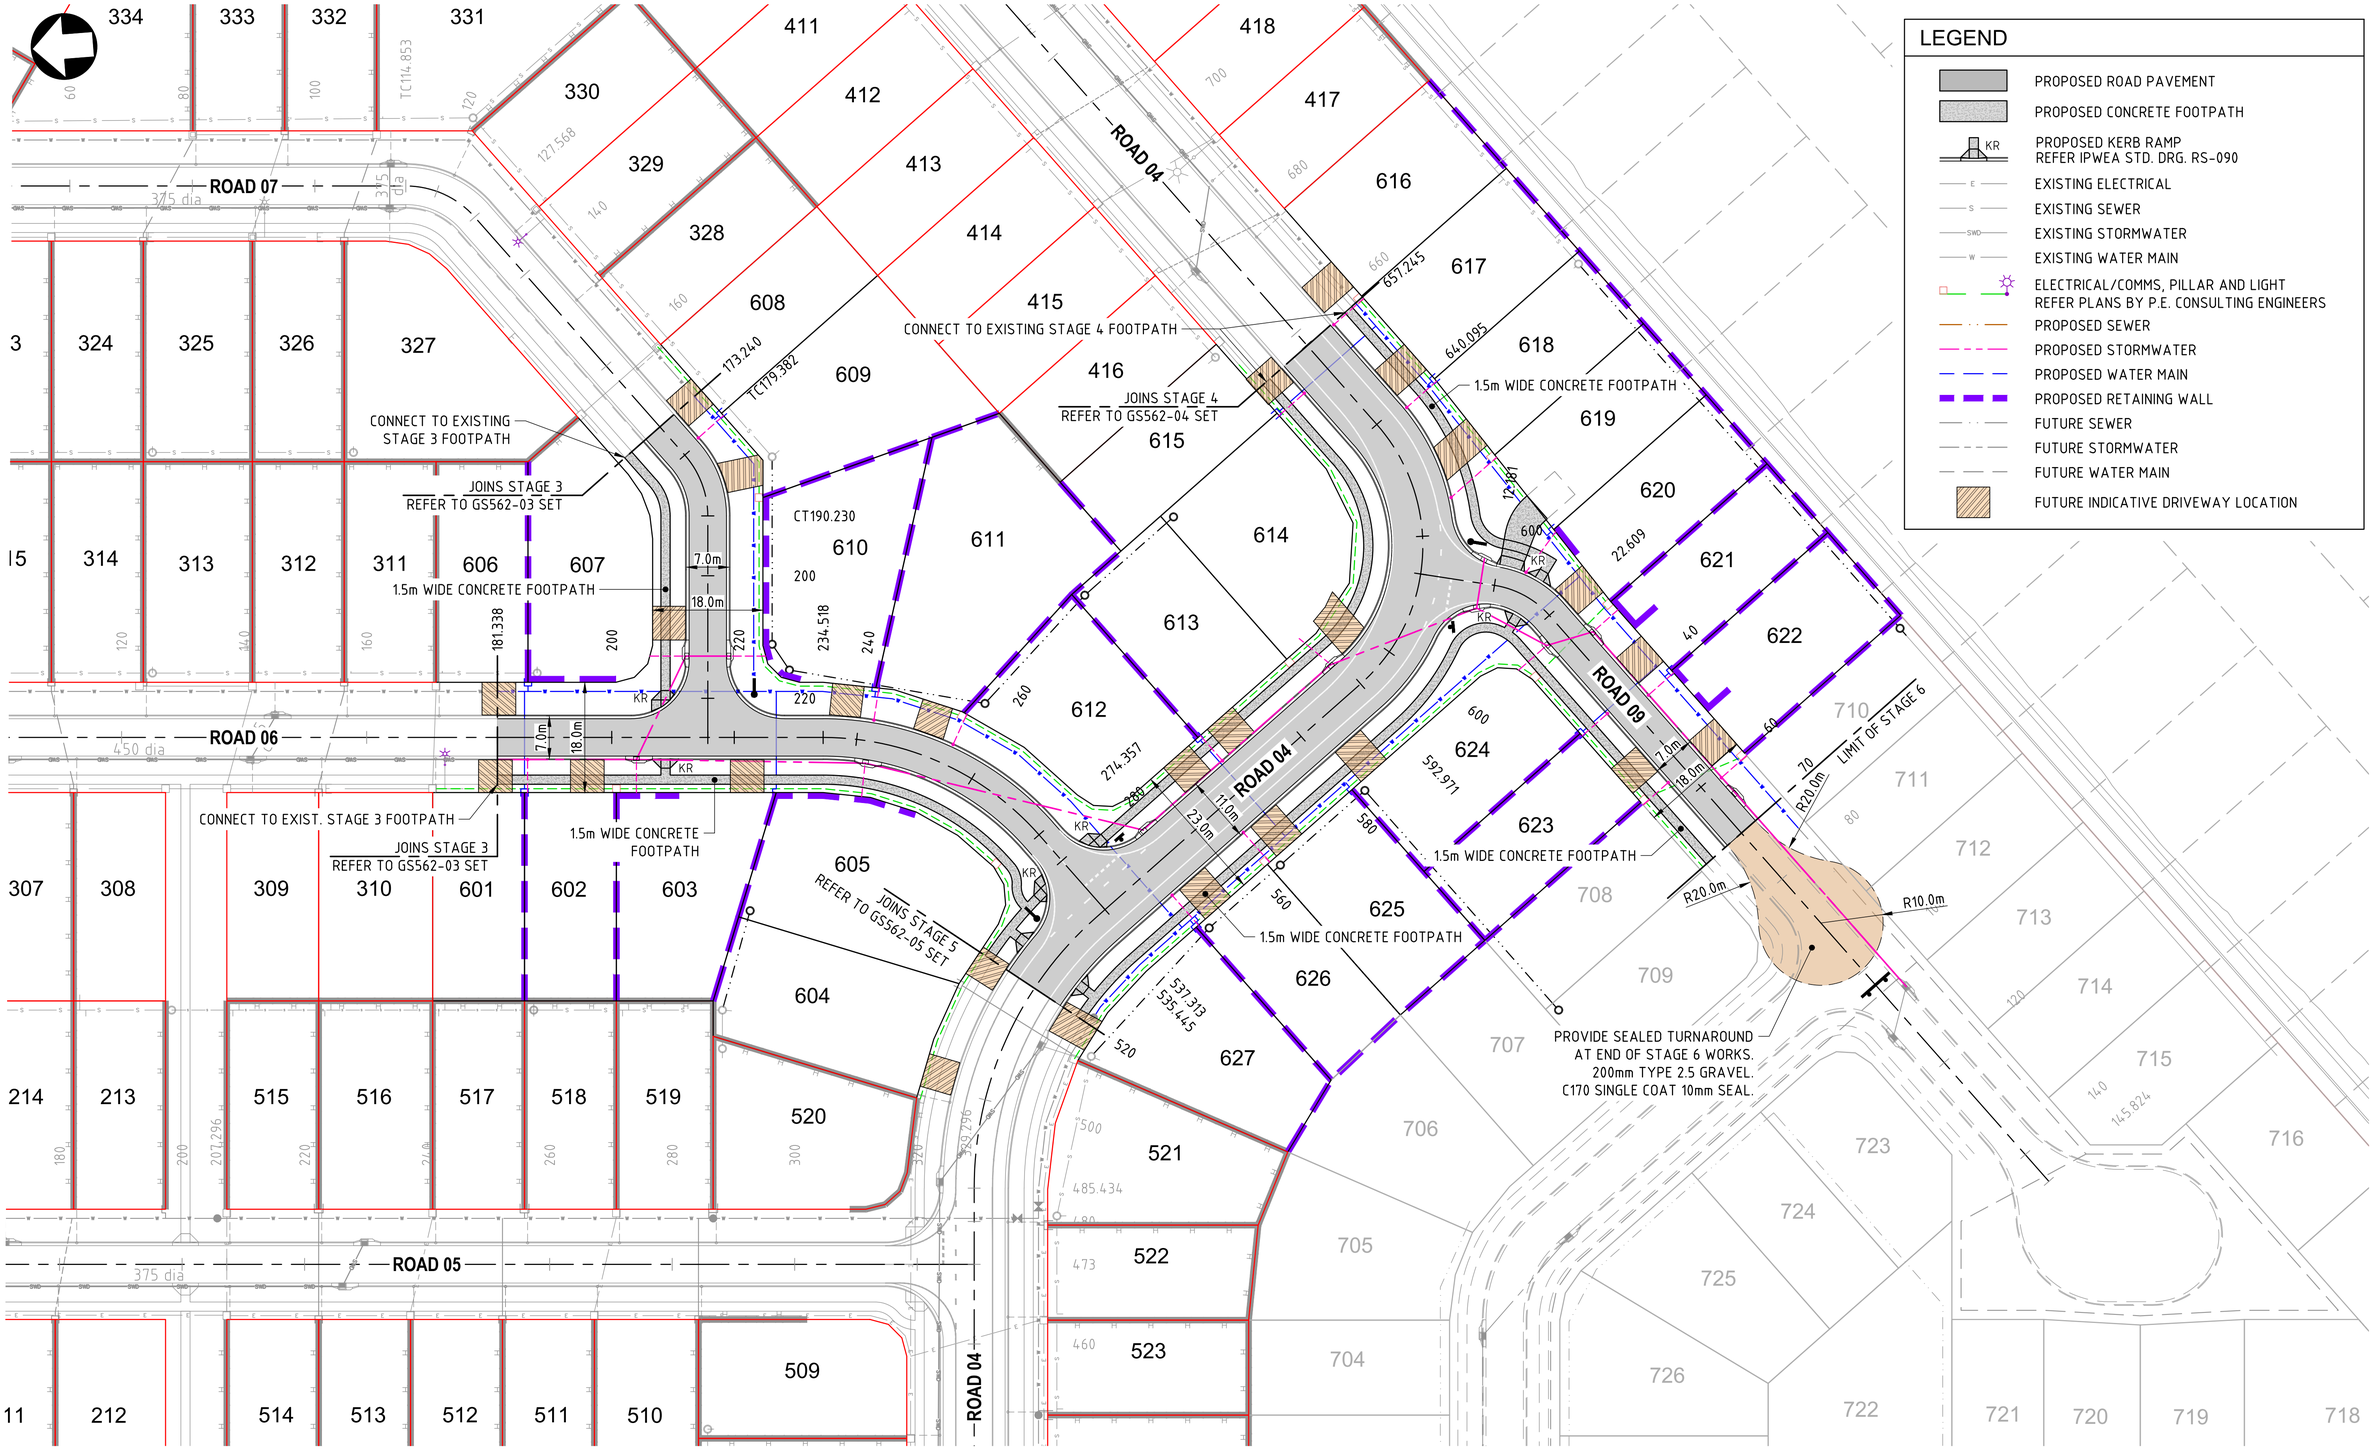

0 5 10 15 20m

SCALE 1:500 (A1)
SCALE 1:1,000 (A3)

ROADS AND FOOTPATHS LAYOUT PLAN

SCALE 1:500

ISSUED
FOR CONSTRUCTION

REV.	DATE	DRAWN	APPD	DRAWING REVISION
0	17/06/25	DET	BGL	ISSUED FOR APPROVAL

RPEQ Certification			
Engineer	Ben Lusk	RPEQ Number	13132
Signature		Date	17/04/2025
Project Number	GS562-05 BOTANIC STAGE 6 REV B		

BOTANIC
HIGHFIELDS RD

GenEng Solutions Pty Ltd
ABN 81 150 773 961
PO Box 300
Crows Nest QLD 4355
Ph: (07) 4698 2100
www.genengsolutions.com.au

CLIENT: BIRD IN HAND 3 PTY LTD
PROJECT: BOTANIC HIGHFIELDS STAGE 6
DRAWN: B ENRIGHT | CHECKED: D TAYLOR | ENGINEER: B LUSK | SURVEYOR: PARKINSON SURVEYS
DESIGNED: B ENRIGHT
HORIZ. DATUM: MGA 2020 (Z 56) | VERT. DATUM: AHD

TITLE: ROADS AND FOOTPATHS DETAIL PLAN

SHEET	SCALE	JOB No	SHEET No	REVISION
A1	AS SHOWN	GS562-06	200	0